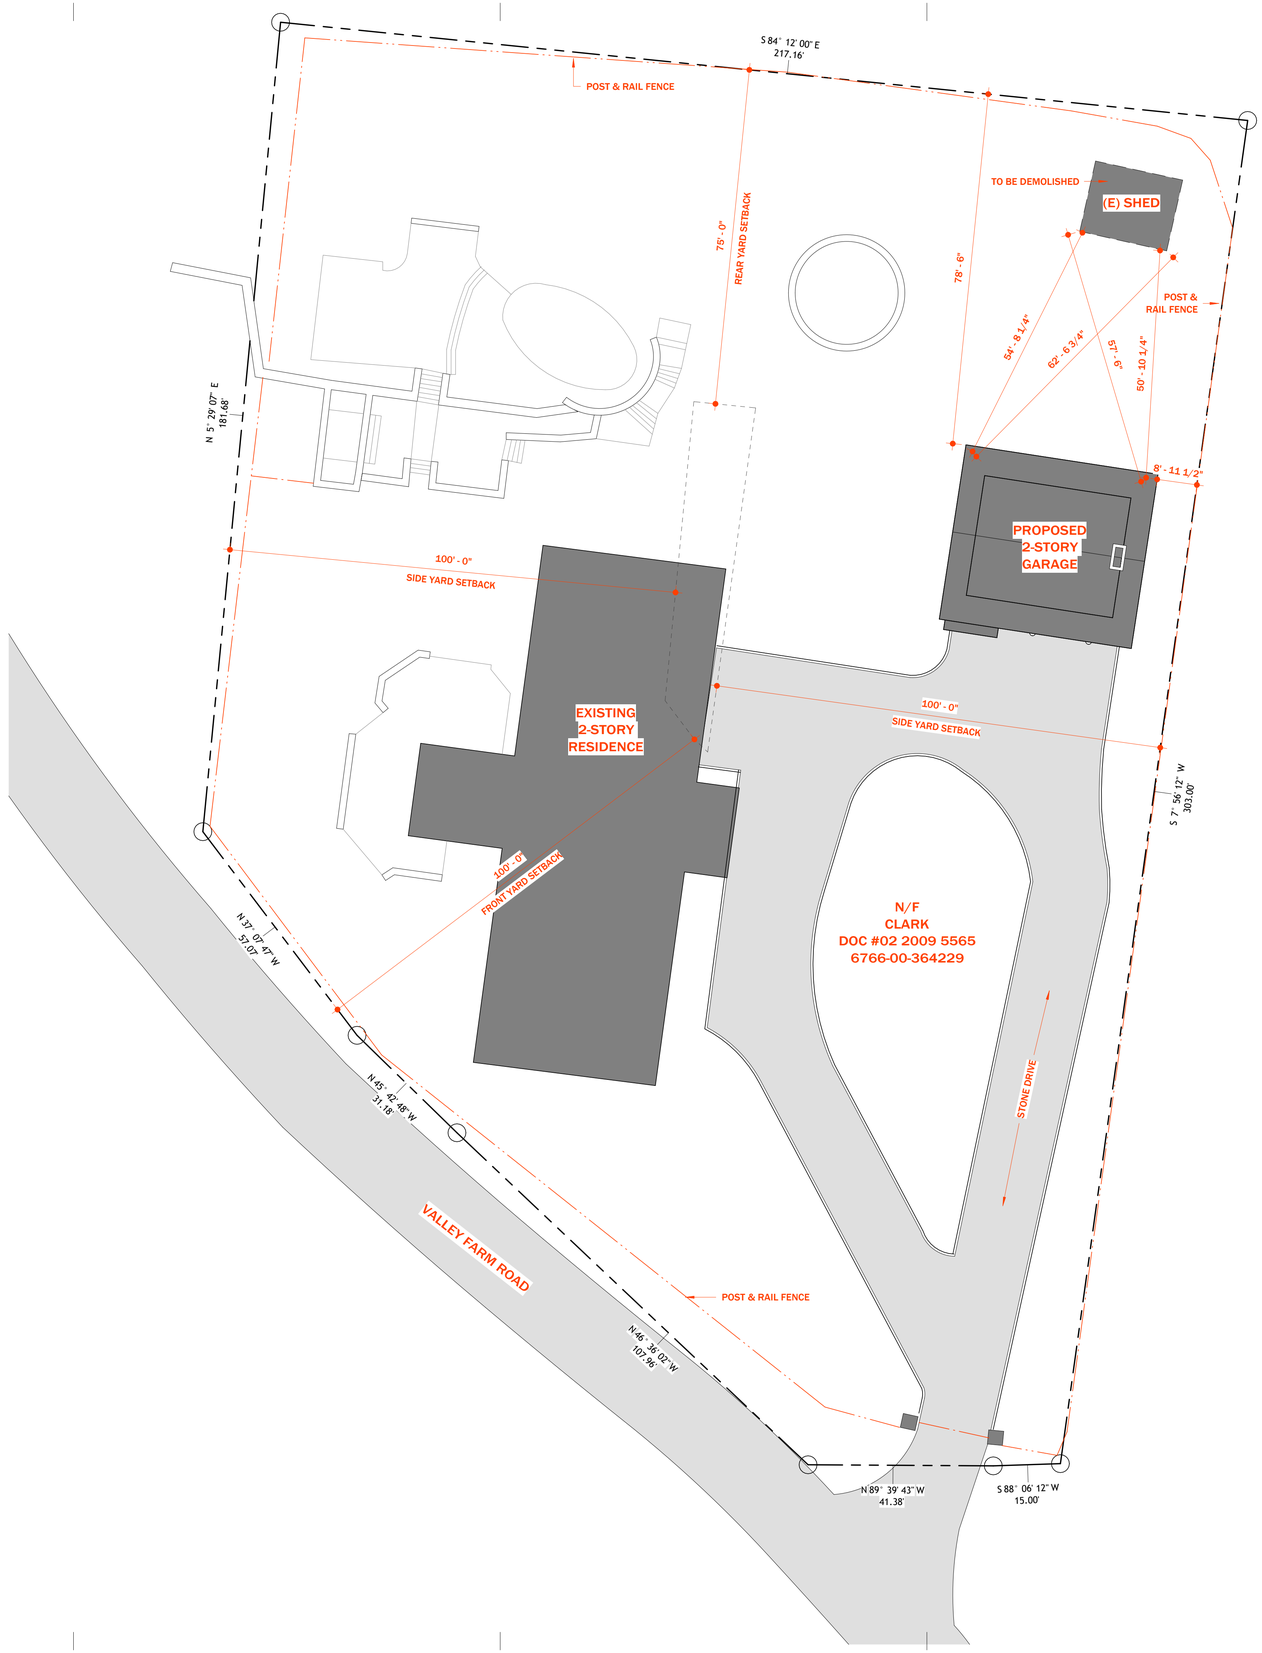

REGISTERED ARCHITECT
MOLLY BELL
8/7/2025
044104-01
STATE OF NEW YORK

OWNER:
BRIAN SCHARTZ + LEAH CHARLESWORTH
377 VALLEY FARM ROAD
MILLBROOK, NY 12545
BRIAN.SCHARTZ@GMAIL.COM

ARCHITECT:
MOLLY BELL ARCHITECTURE + DESIGN
2735 SAN DIEGO AVE. SE
ALBUQUERQUE, NM 87106
575-613-0730

GEOTECHNICAL ENGINEER:
CROSSLAND ENGINEERING, PLLC
98 CROSS ROAD
HOLMES, NY 12531

STRUCTURAL ENGINEER:
CROSSLAND ENGINEERING, PLLC
98 CROSS ROAD
HOLMES, NY 12531

CONTRACTOR:
HALTON CONSTRUCTION INC.
6030 NY-82
STANFORDVILLE, NY 12581
845-266-3384

No.	Description	Date

SD Set

322 Valley Farm Road

Site Plan

Project number	2024.11
Date	03.07.2025
Drawn by	MB
Checked by	MB

C101

Scale	1/16" = 1'-0"