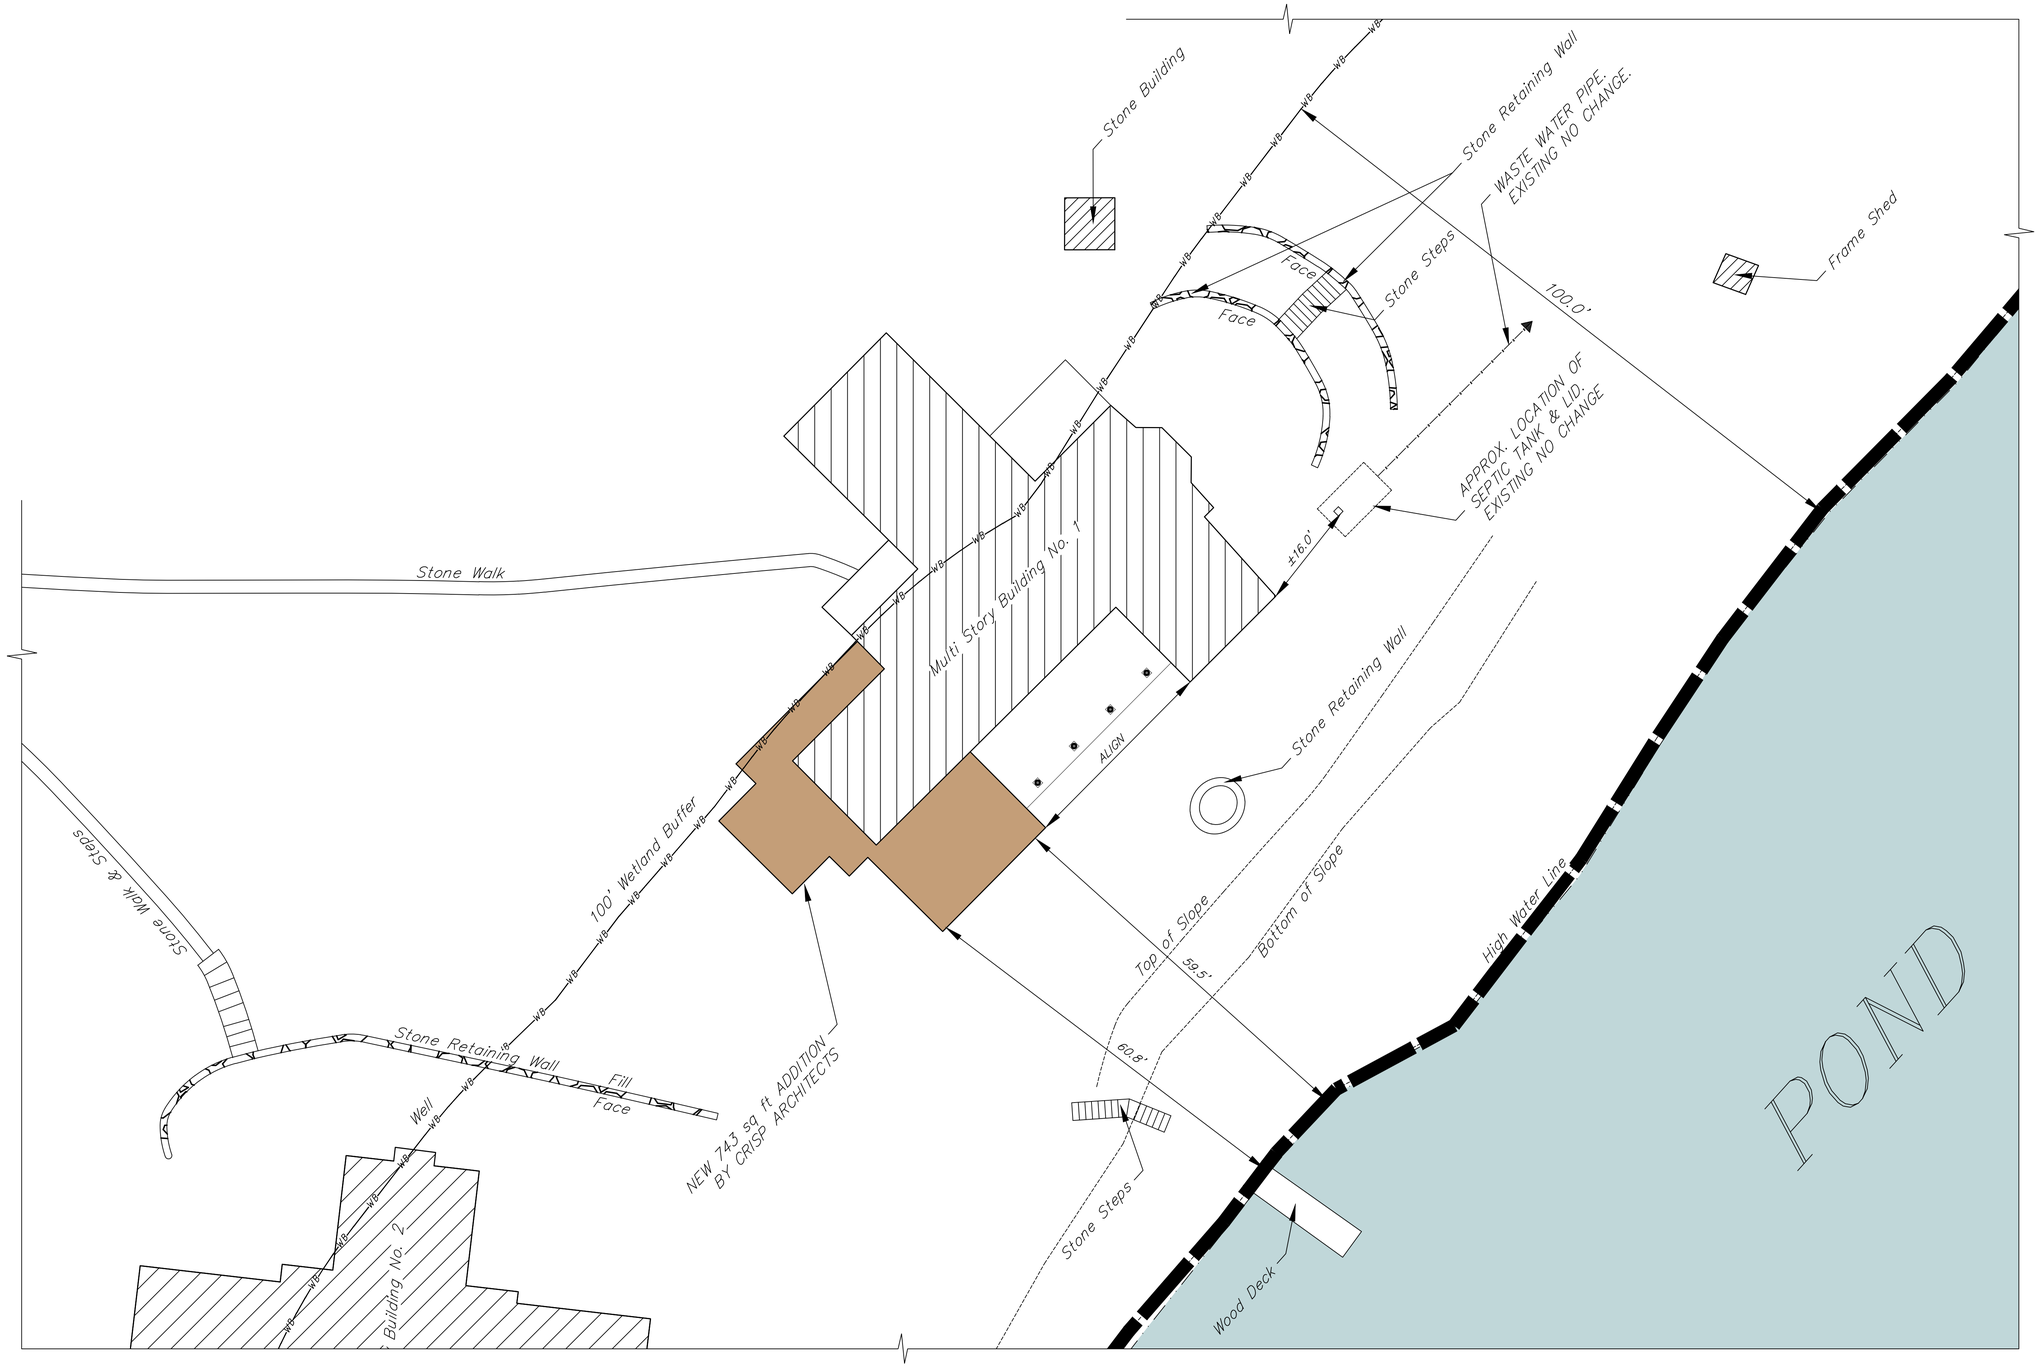

1 ADDITION SITE PLAN

SCALE: NTS

CRISP ARCHITECTS
16 WASHINGTON AVE, MILLBROOK, NY 12545
TEL: (845) 677-8256 FAX: (845) 677-8396
WWW.CRISPARCHITECTS.COM

SCHMIDT / CONWAY ADDITION

443 VALLEY FARM ROAD, MILLBROOK, NY 12545