LEGEND

STRUCTURE OR ROAD		EXISTING VEGETATION	
PARCEL LINE		SEPTIC SYSTEM	
ELECTRICAL EQUIPMENT		DECK	
BURIED ELECTRIC		PATIO/WALKWAY	
BURIED SEPTIC LINES			
BURIED GAS LINES			
BURIED WATER LINES			
BURIED DRAINAGE LINES			

TRENCH DETAIL

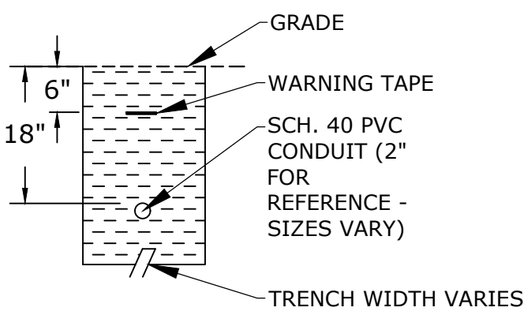

It is a violation of New York State Education Law Article 145 for any person, unless acting under the direct supervision of a licensed professional engineer, to alter this drawing in any way.

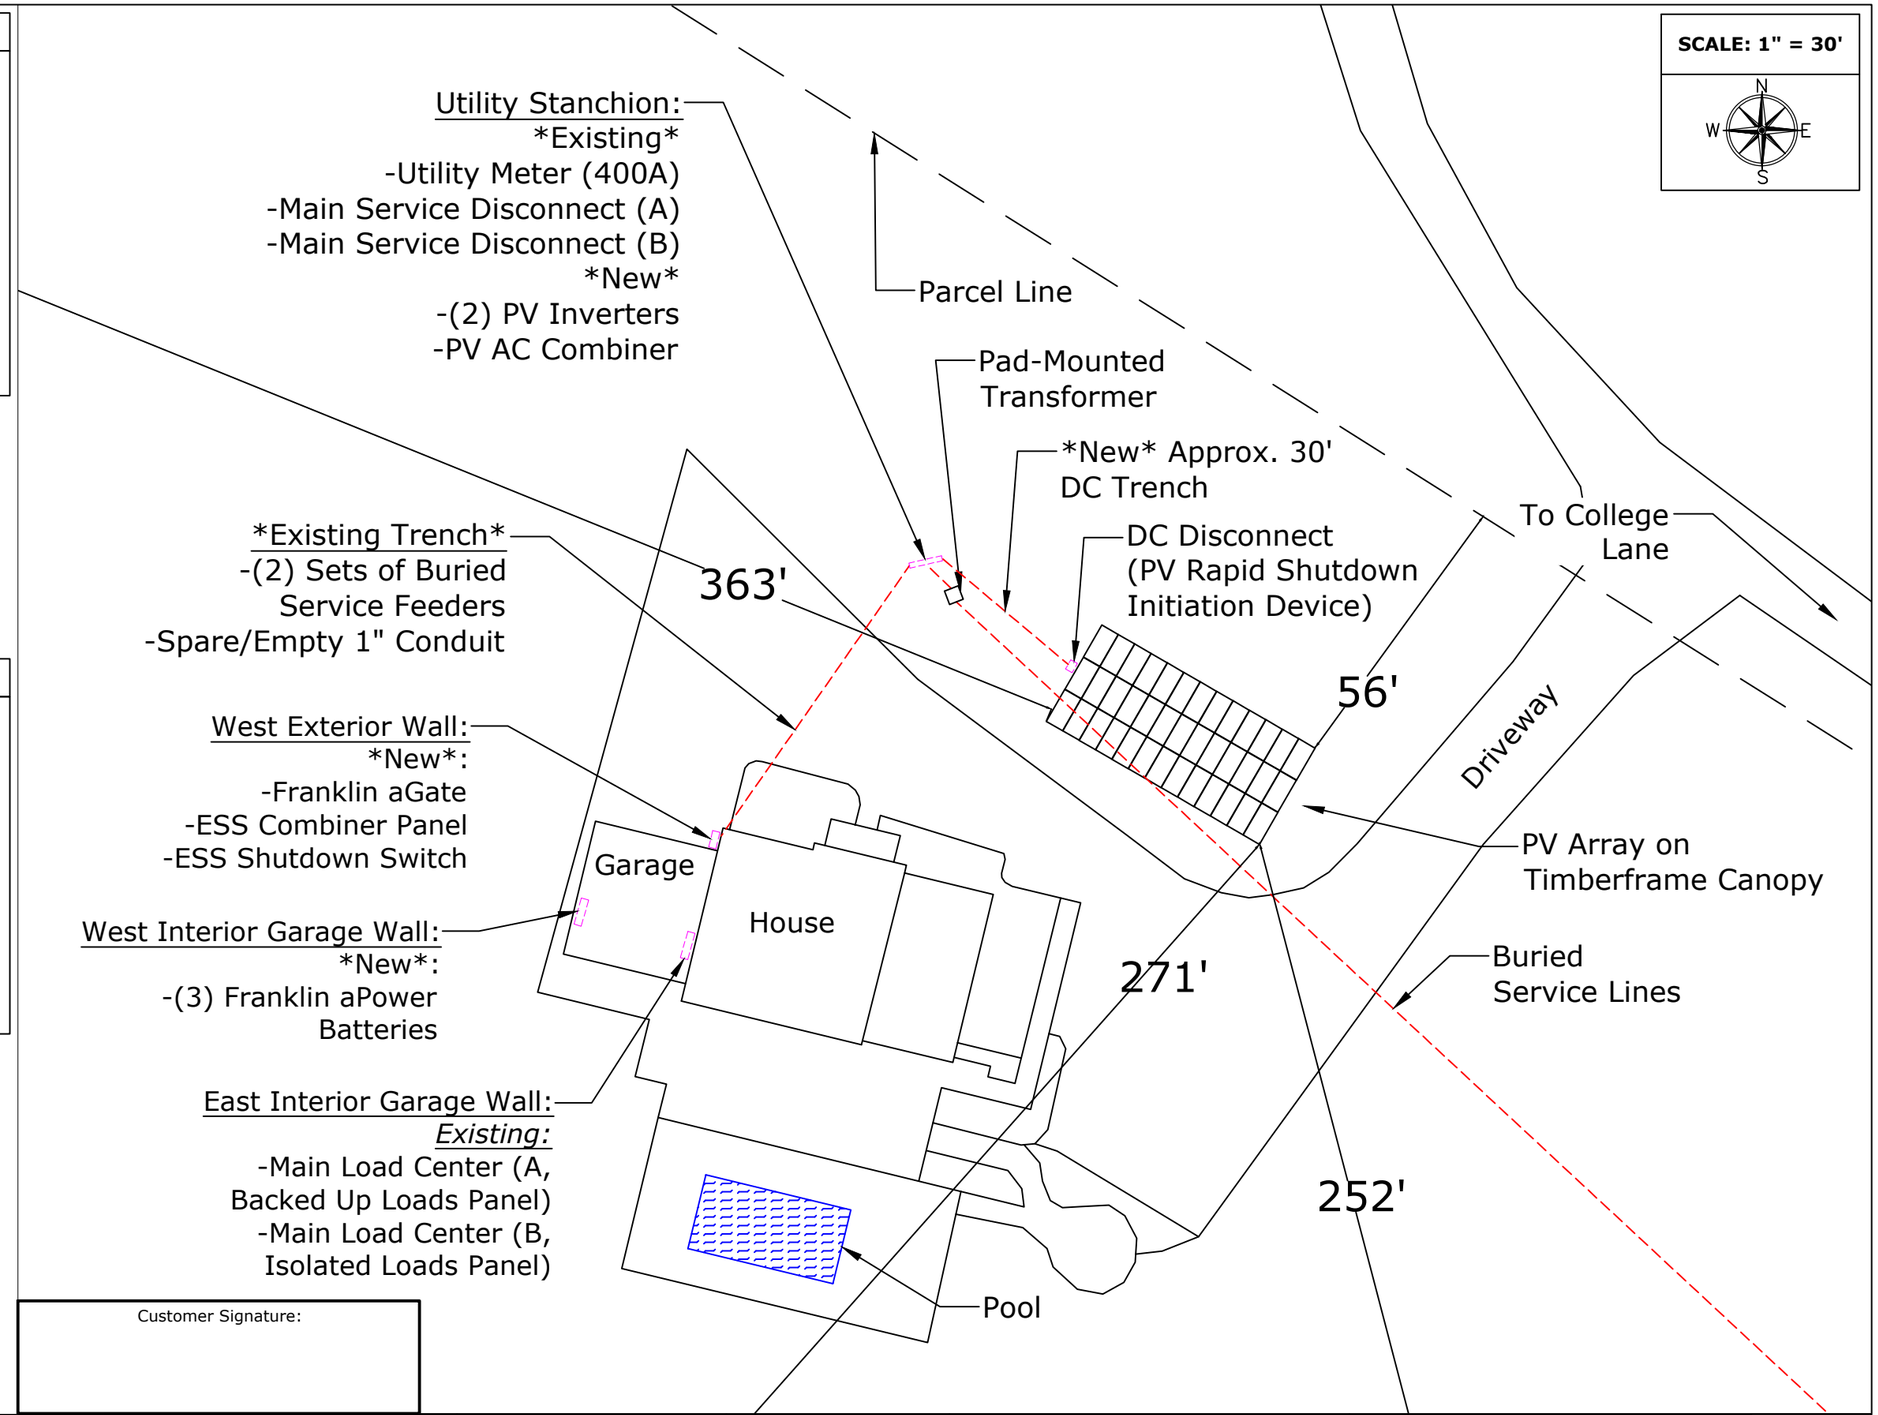

Customer Signature:

SITE PLAN	
REV-0	PSC
PV-02	
2 of 6	

suncommon

SUNCOMMON
1155 FLATBUSH ROAD
KINGSTON, NEW YORK 12401
(866) 452-7652

SUNCOMMON CONFIDENTIAL AND PROPRIETARY

Glazer, Tony
71 College Lane
Millbrook, NY 12550
Town of Washington
Dutchess County
(917) 856-5003

ZONING DETAILS		UTILITY DETAILS		PV SYSTEM DETAILS		ENERGY STORAGE SYSTEM DETAILS	
PARCEL ID:	6664-00-960582	UTILITY:	Central Hudson	DC SYSTEM SIZE (kWp):	21.25	(QTY) BATTERY MODEL:	(3) FRANKLIN APOWER2
ZONING CODE:	RM2	SERVICE TYPE:	Underground	AC SYSTEM SIZE (kW/kVA):	15.20	TOTAL AC SYSTEM POWER(kW):	30
REQUIRED SETBACKS:	Front: 100', Side: 100', Rear: 100'	SERVICE SIZE:	400A	(QTY)MODULE:	(39)LONGI LR5-72HBD 545	TOTAL USABLE ENERGY (kWh):	45
ACTUAL SETBACKS:	Front: 56', Side: 363'/252', Rear: 271'	METER #:	96 565 933	(QTY) INVERTER:	(2) SOLIS 1P7.6K-4G-US		